PRODUCED BY AN AUTODESK EDUCATIONAL PRODUCT

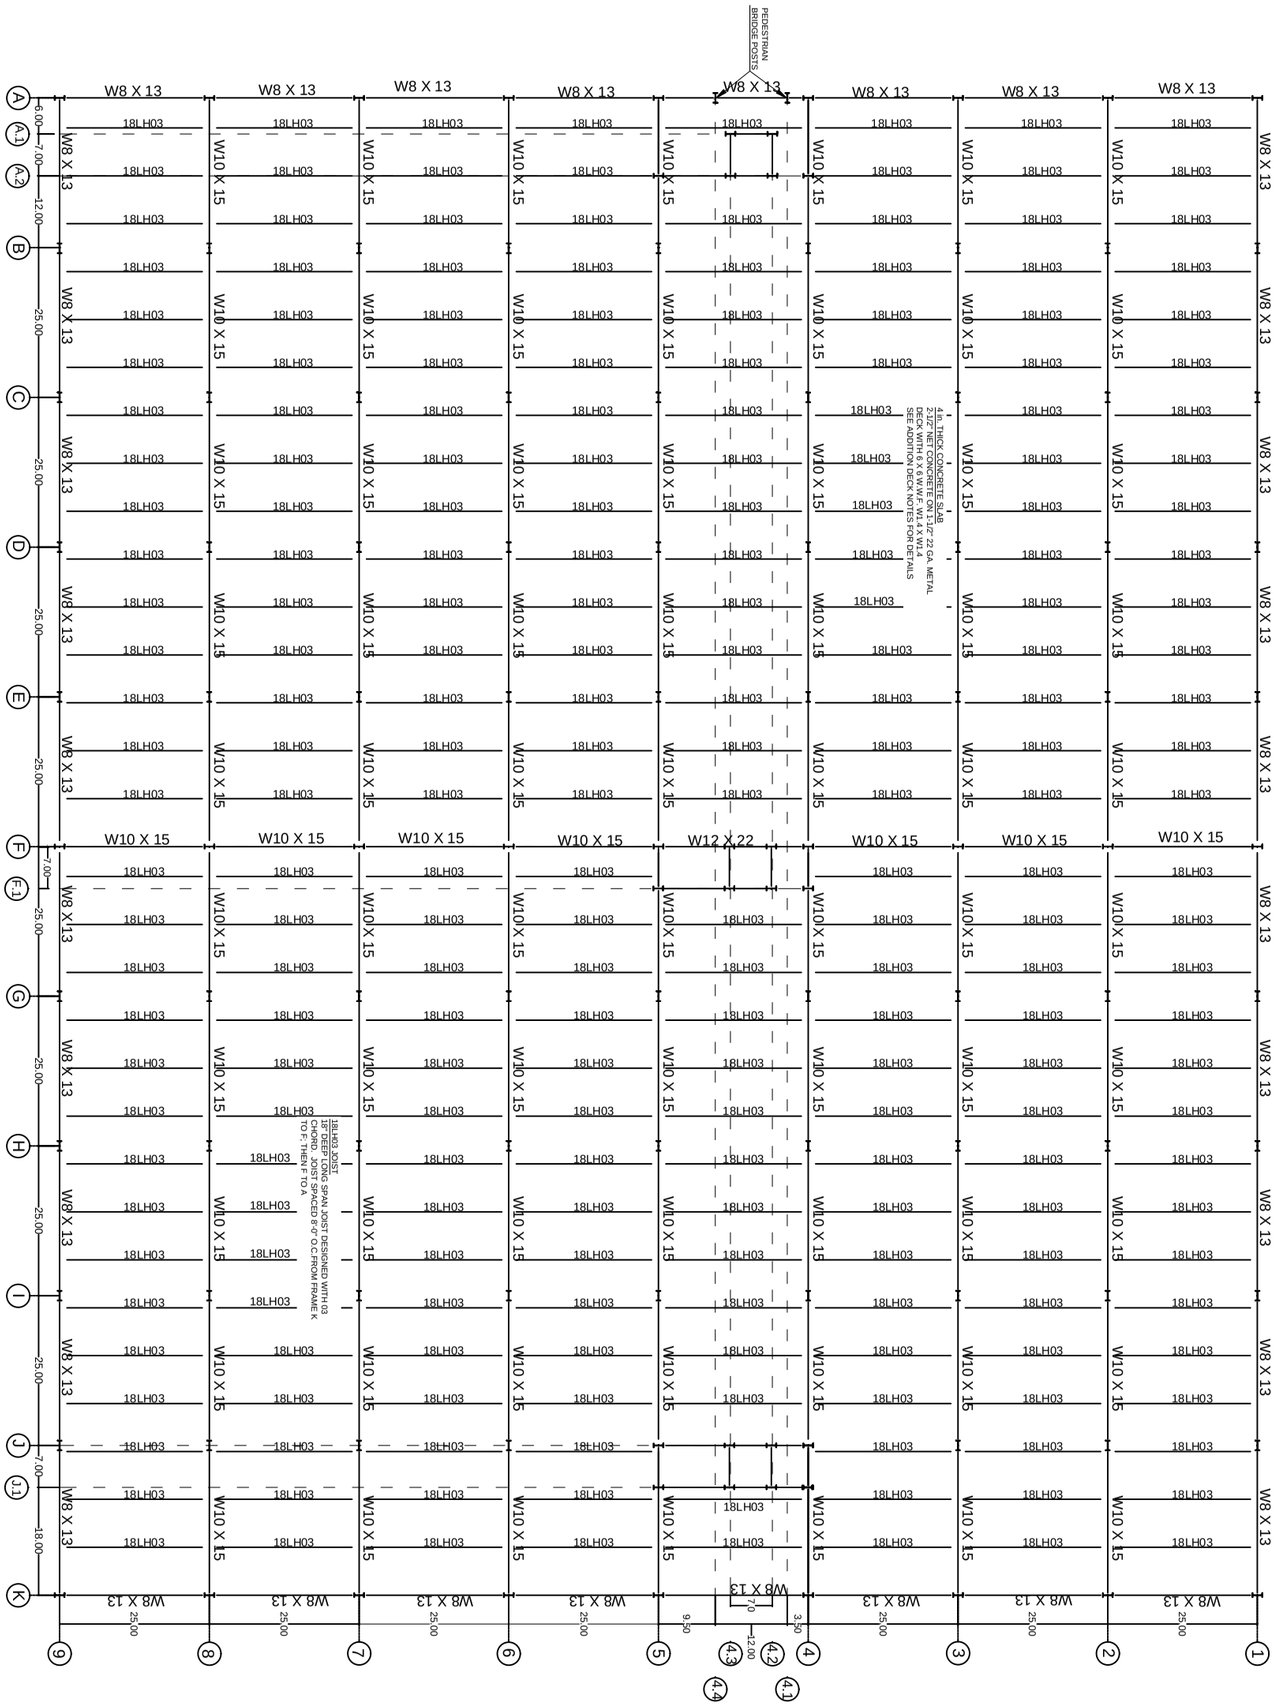

PRELIMINARY - NOT FOR CONSTRUCTION

JOB NO.	2014-01
DATE	11/11/2014
CHECKED	JMM
TITLE	ROOF
SHEET	1 OF 1

ROOF
FOR
LOFTS AT LA PERLITA
SAN ANTONIO, TEXAS

CIVIL SOLUTIONS
ENGINEERING
171 RIVER TRAIL
BOERNE, TEXAS 78006
OFFICE: 830.537.3821
TEXAS REGISTERED ENGINEERING FIRM
CIVIL ENGINEERS SURVEYORS LAND PLANNERS CONSTRUCTION MANAGERS CONSULTANTS

PRODUCED BY AN AUTODESK EDUCATIONAL PRODUCT

PRODUCED BY AN AUTODESK EDUCATIONAL PRODUCT

PRODUCED BY AN AUTODESK EDUCATIONAL PRODUCT